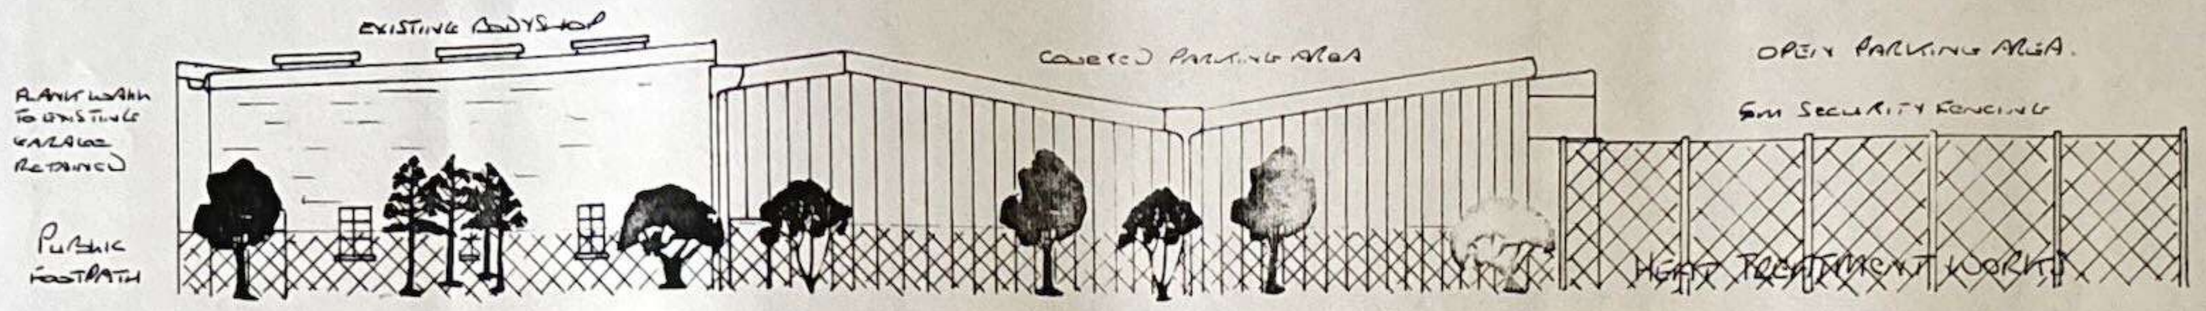

ELEVATION FROM FIELD AND HEAT TREATMENT WORKS.

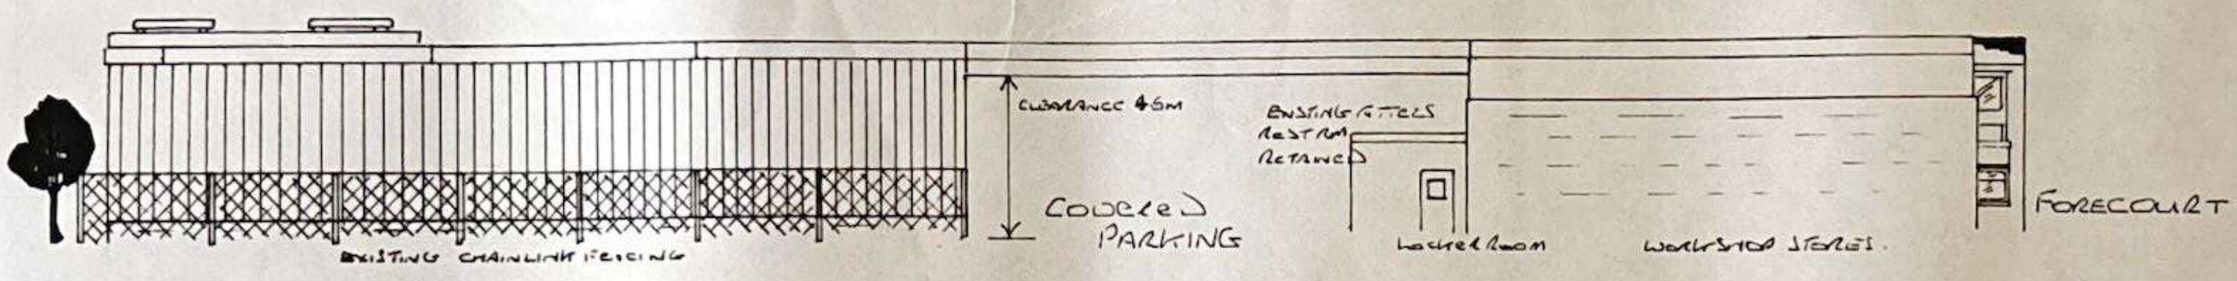

HEAT TREATMENT WORKS.

ELEVATION FROM OPEN PARKING AREA.

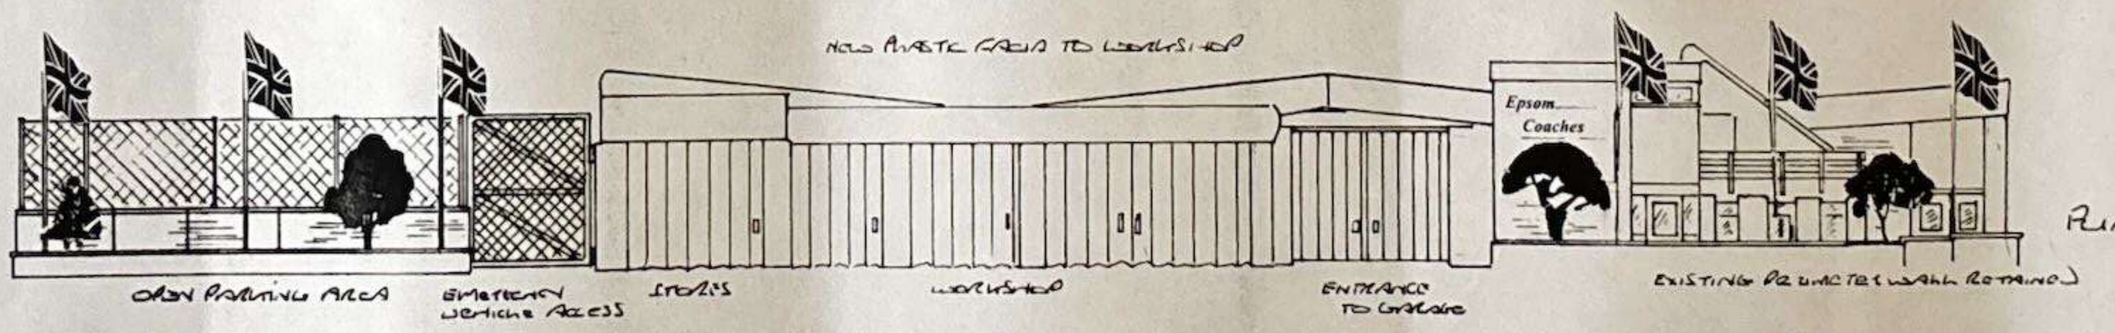

ELEVATION FROM BLENHEIM ROAD.

SPECIFICATION + NOTES

DRAINAGE FROM NEW COVERED AREA TO EXISTING STORM WATER DRAINS VIA 600mm DIA GULLIES.
DOOR TO BE PROVIDED TO REAR OF COVERED AREA FOR ACCESS TO EXTERIOR FOR MAINTENANCE AND BODYSHOP EMERGENCY ACCESS.
EXISTING MAIN GARAGE DOOR TO BE REUSED FOR WORKSHOPS STORES "BOARD IN" TO MATCH EXISTING.
RETAIN EXISTING TOILETS REST ROOM FOR USE AS DRIVERS LOCKER ROOM. NEW DOORWAY TO BE MADE AND WINDOW MADE GOOD.
CONCRETE SLEEPERS TO BE FIXED AT OPTIMUM DISTANCE FROM FENCES AND BUILDING TO PREVENT DAMAGE FROM VEHICLES.
EXISTING WASH BAY TO BE COVERED IN AT SAME HEIGHT AS NEW ROOF OVER COVERED AREA.
FLASHING TO EXISTING BUILDING WHERE ADJOINING NEW STRUCTURE TO BE INSTALLED.
EXISTING SPEECH WORK ADJACT TO PUBLIC FOOTPATH TO BE RETAINED AND EXTENDED TO ACCOMMODATE INCREASED CLEAR HEIGHT (MINIMUM 4.5m).
300mm x 100m BRICK WALL TO BASE OF NEW STEEL WORK. STEEL CHAINLINK TO COVER.
SECURITY FENCING TO PERIMETER OF OPEN PARKING AREA (AS PLAN) TO BE HIGH STRENGTH 6m HIGH EXCEPT WHERE EXISTING WALL TO BLENHEIM RD REQUIRES LOWER (2m & 3.11m RESP).
EMERGENCY VEHICLE ACCESS GATE TO MATCH SECURITY FENCING AND BE PADLOCKED. KEY TO BE HELD IN CONVENIENT OFFICE.

ELEVATIONS SHOWING PROPOSED COVERED PARKING AREA. H.R. RICHMOND LTD
DRAWN 17-11-96 SCALE 1:200